LEGEND

EXISTING		PROPOSED	EXISTING		PROPOSED	EXISTING		PROPOSED
	Manhole		G	Gas Line	G		Curb & Gutter	
	Catch Basin		OH	Overhead Wires	OH		Depressed Curb	
	Inlet		E	Electrical Cable (Buried)	E	× C 782.50	Curb Elevation	C 782.50
	Area Drain			ComEd Manhole		× G 782.00	Gutter Elevation	G 782.00
C.O.	Clean Out	C.O.		Hand Hole		× P 783.25	Pavement Elevation	P 783.25
	Flared End Section			Light Pole		× W 782.10	Sidewalk Elevation	W 782.10
	Storm Sewer			Utility Pole		× 784.0	Ground Elevation	784.0
	Sanitary Sewer		T	Telephone Pedestal		× T/W 785.20	Top of Retaining Wall Elevation	T/W 785.20
	Combined Sewer		T	Telephone Manhole			Swale	
W	Water Main	W	T	Telephone Line		781	Contour Line	781
	Fire Hydrant			Sign			Deciduous Tree	
	Valve Vault			Fence			Coniferous Tree	
B	Buffalo Box	B		Handicapped Parking Stall			Brushline	
G	Gas Valve							

SCALE
1"=20'

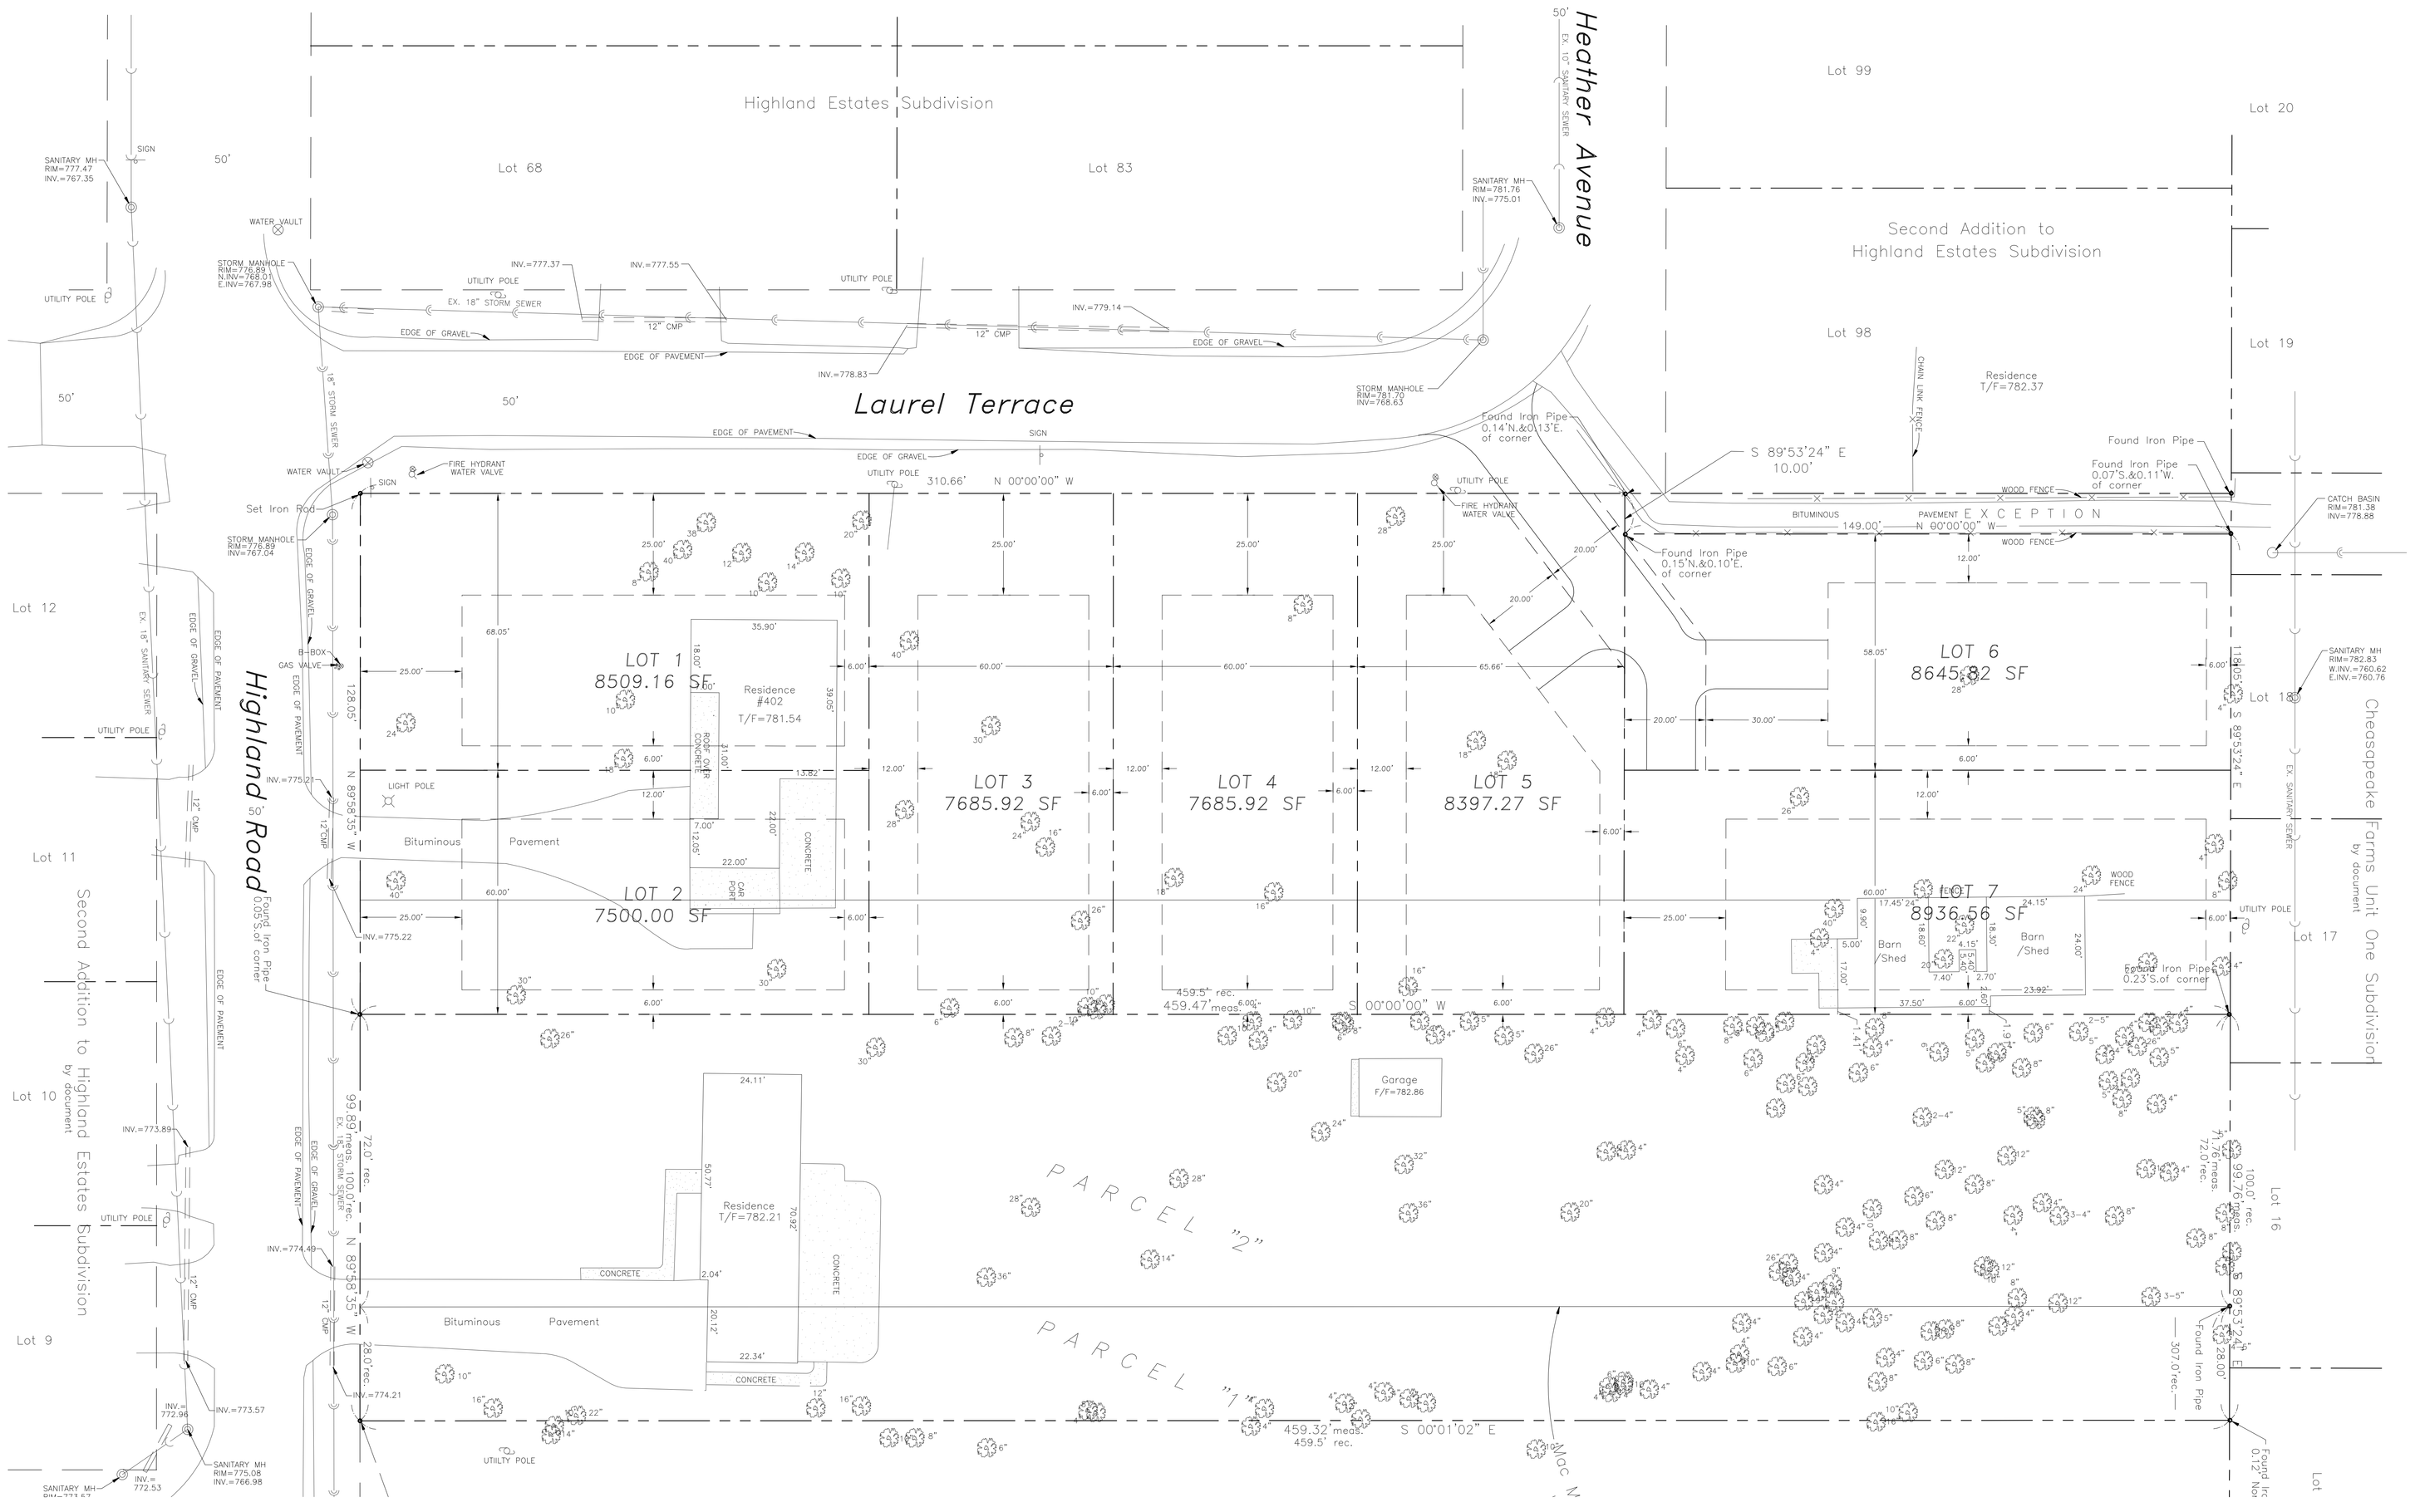

ERIKSSON ENGINEERING ASSOCIATES, LTD.
145 COMMERCE DRIVE, SUITE A
GRAYSLAKE, ILLINOIS 60030
PHONE (847) 223-4804
FAX (847) 223-4864
EMAIL EMAIL@EEA-LTD.COM
PROFESSIONAL DESIGN FIRM
LICENSE NO. 184-003220
EXPIRES: 04/30/2005

402 HIGHLAND ROAD SUBDIVISION

402 HIGHLAND ROAD
GRAYSLAKE, ILLINOIS

RESERVED FOR SEAL:

DATE:

No.	Date	Description
	11/12/03	Concept Design

DESIGN BY:	DATE:
MP	11/12/03
DRAWN BY: MP	PROJECT NO. 0000.00

SHEET TITLE:

CONCEPT DESIGN A

SHEET NO:

E-1

EEA – F:\Mark\402 Highland Road Subdivision\Drawings\concept_a.dwg
Plotted: 12/11/03 @ 1:06pm By: kschweiss

LEGEND

EXISTING		PROPOSED
	Manhole	
	Catch Basin	
	Inlet	
	Area Drain	
	Clean Out	
	Flared End Section	
	Storm Sewer	
	Sanitary Sewer	
	Combined Sewer	
	Water Main	
	Fire Hydrant	
	Valve Vault	
	Buffalo Box	
	Gas Valve	

EXISTING		PROPOSED
G	Gas Line	G
OH	Overhead Wires	OH
E	Electrical Cable (Buried)	E
	ComEd Manhole	
	Hand Hole	
	Light Pole	
	Utility Pole	
	Telephone Pedestal	
	Telephone Manhole	
T	Telephone Line	
	Sign	
	Fence	
	Handicapped Parking Stall	

EXISTING		PROPOSED
	Curb & Gutter	
	Depressed Curb	
× C 782.50	Curb Elevation	C 782.50
× G 782.00	Gutter Elevation	G 782.00
× P 783.25	Pavement Elevation	P 783.25
× W 782.10	Sidewalk Elevation	W 782.10
× 784.0	Ground Elevation	784.0
× T/W 785.20	Top of Retaining Wall Elevation	T/W 785.20
	Swale	
781	Contour Line	781
	Deciduous Tree	
	Coniferous Tree	
	Brushline	

N

SCALE
1"=20'

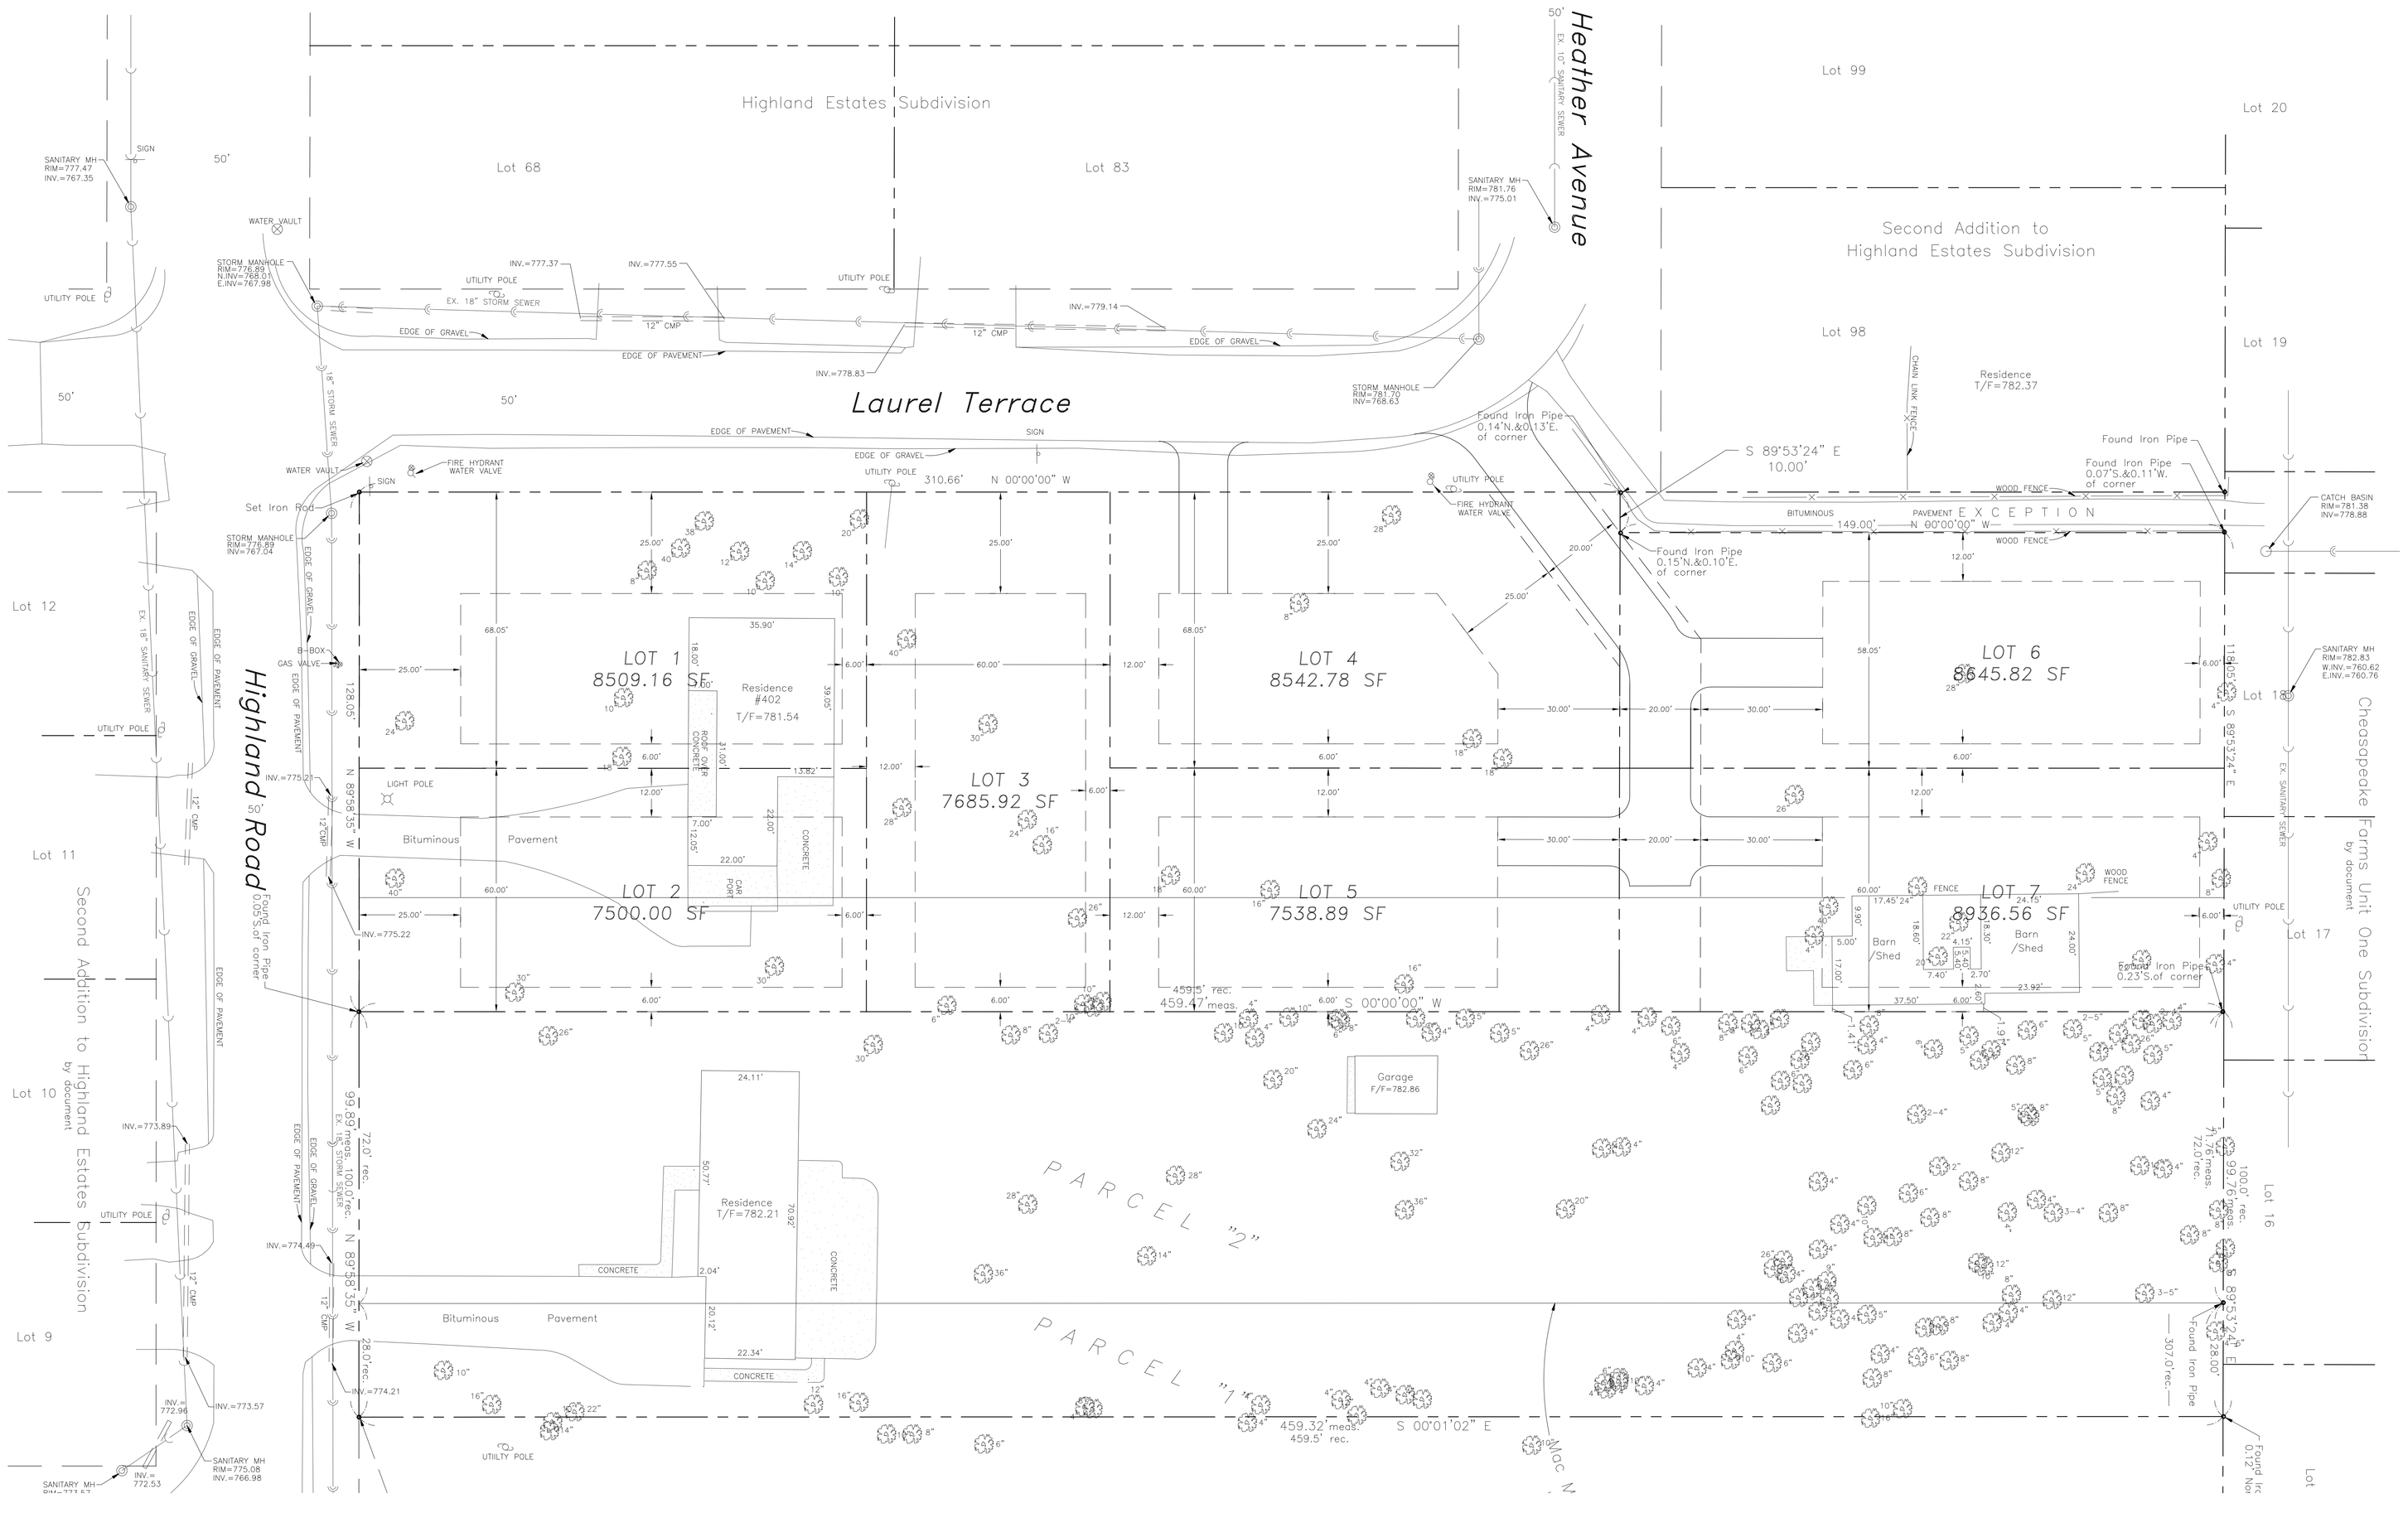

ERIKSSON ENGINEERING ASSOCIATES, LTD.
145 COMMERCE DRIVE, SUITE A
GRAYSLAKE, ILLINOIS 60030
PHONE (847) 223-4804
FAX (847) 223-4864
EMAIL EMAIL@EEA-LTD.COM
PROFESSIONAL DESIGN FIRM
LICENSE NO. 184-003220
EXPIRES: 04/30/2005

402 HIGHLAND ROAD SUBDIVISION

402 HIGHLAND ROAD
GRAYSLAKE, ILLINOIS

RESERVED FOR SEAL:

DATE:

NO.	DATE	DESCRIPTION
	11/12/03	Concept Design

DESIGN BY:	DATE:
MP	11/12/03
DRAWN BY: MP	PROJECT NO. 0000.00

SHEET TITLE:

CONCEPT DESIGN B

SHEET NO:

E-2

EEA – F:\Mark\402 Highland Road Subdivision\Drawings\concept_b.dwg
Plotted: 12/11/03 @ 1:10pm By: kschweiss